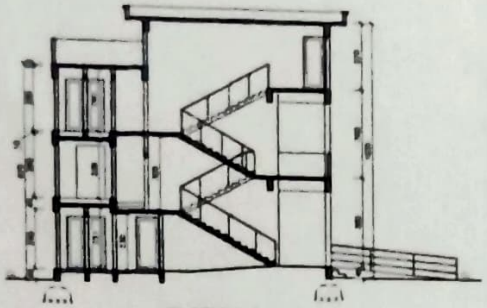

SECTION AA

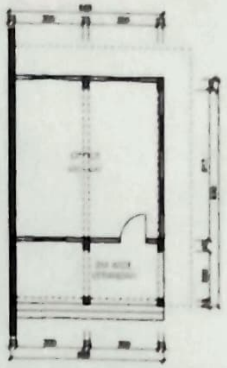

BASEMENT FLOOR PLAN

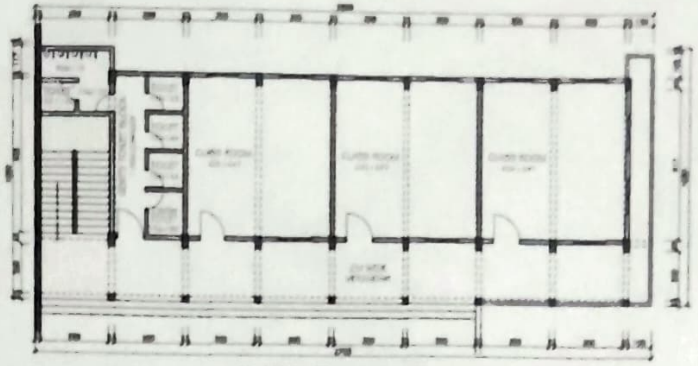

GROUND FLOOR PLAN

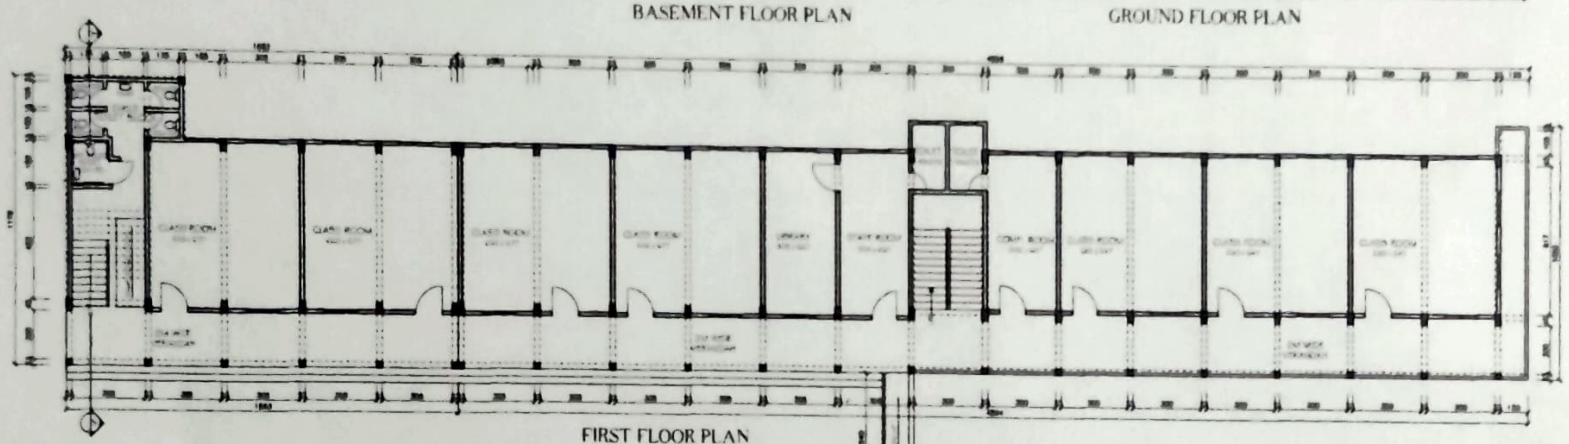

FIRST FLOOR PLAN

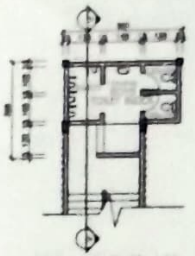

LVL +2.85 PLAN

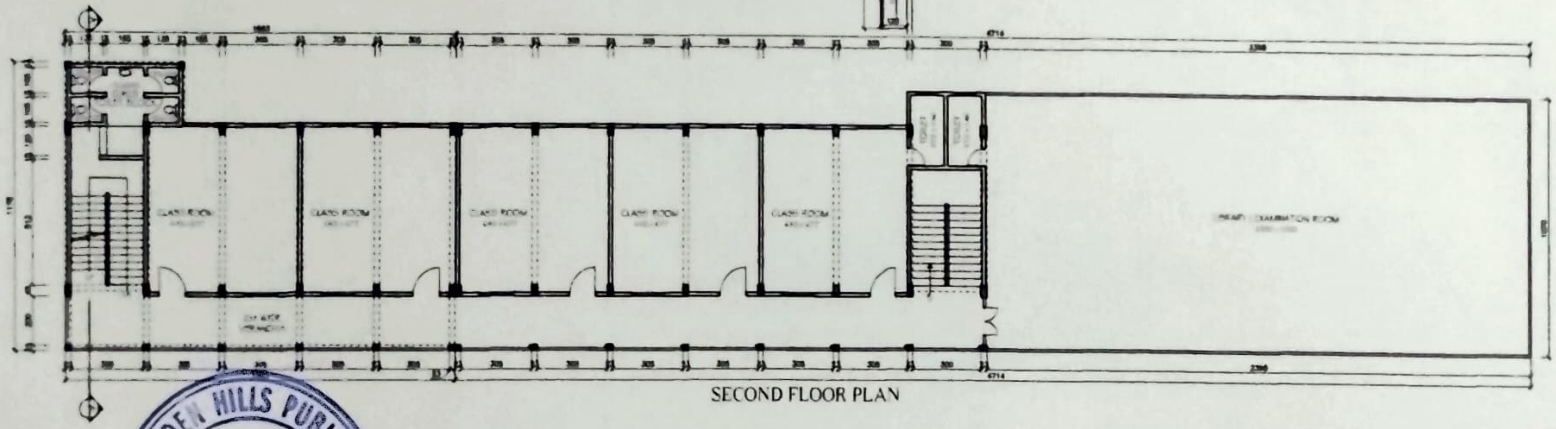

SECOND FLOOR PLAN

SCHOOL BUILDING FOR

GARDEN HILLS PUBLIC SCHOOL
PAMPUMKAYAM
MANKULAM P.O.
IDUKKI DT.

SITE DETAILS

SURVEY NO.	[illegible]
PLOT AREA	[illegible]
VILLAGE	MANKULAM
TALUK	DEVIKULAM
DISTRICT	IDUKKI

BUILT UP AREA DETAILS (UNIT: SQ.M.)

ITEM NO	FLOOR	TOTAL
1	BASEMENT FLOOR	[illegible]
2	GROUND FLOOR	[illegible]
3	LVL +2.85	[illegible]
4	FIRST FLOOR	685.72
5	SECOND FLOOR	[illegible]
6	STAIR ROOM	[illegible]
	GRAND TOTAL	[illegible]

ARCHITECT

Anna Architects
First Floor,
Sree Lakshmi Complex,
Painavu Jn.
Kattappana
Ph: 9446115703

SCALE	DATE APPROVED
ALL DIMENSIONS IN M	SHEET NO.

S.A.I GARDEN HILLS PUBLIC SCHOOL
Mankulam P.O.
Idukki Dist., Kerala
PIN: 685 565
PAMPUMKAYAM

ARUN K PAUL
Digitally signed by ARUN K PAUL
Date: 2024.08.11 22:31:42 -07'00'

PRINCIPAL
STEWARDS ASSOCIATION IN INDIA
GARDEN HILLS PUBLIC SCHOOL
PAMPUMKAYAM - MANKULAM P.O.
IDUKKI DIST., KERALA, PIN: 685 565

MANAGER
STEWARDS ASSOCIATION IN INDIA
GARDEN HILLS PUBLIC SCHOOL
PAMPUMKAYAM - MANKULAM P.O.
IDUKKI DIST., KERALA, PIN: 685 565